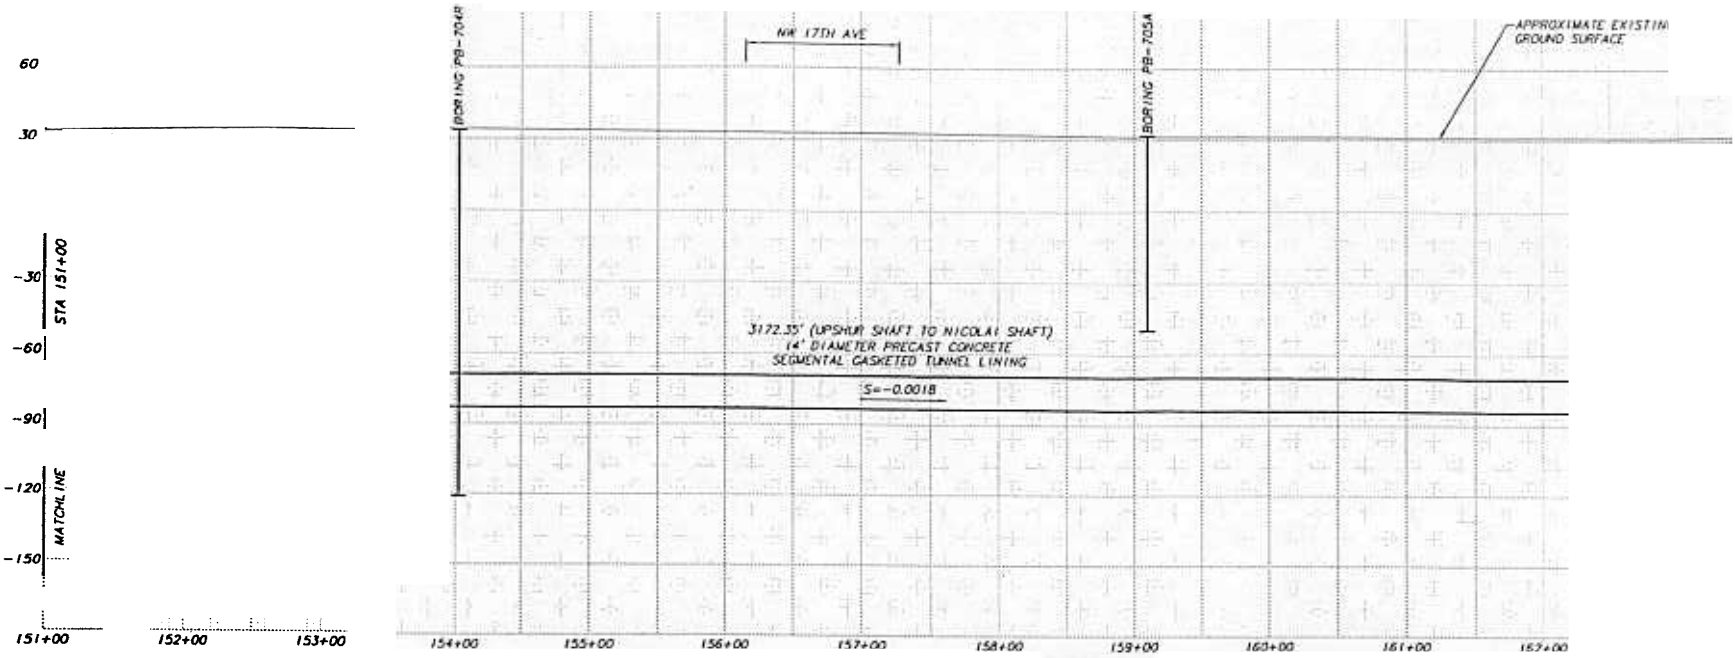

PROFILE
HORIZ 1"=50'
VERT: 1"=30'

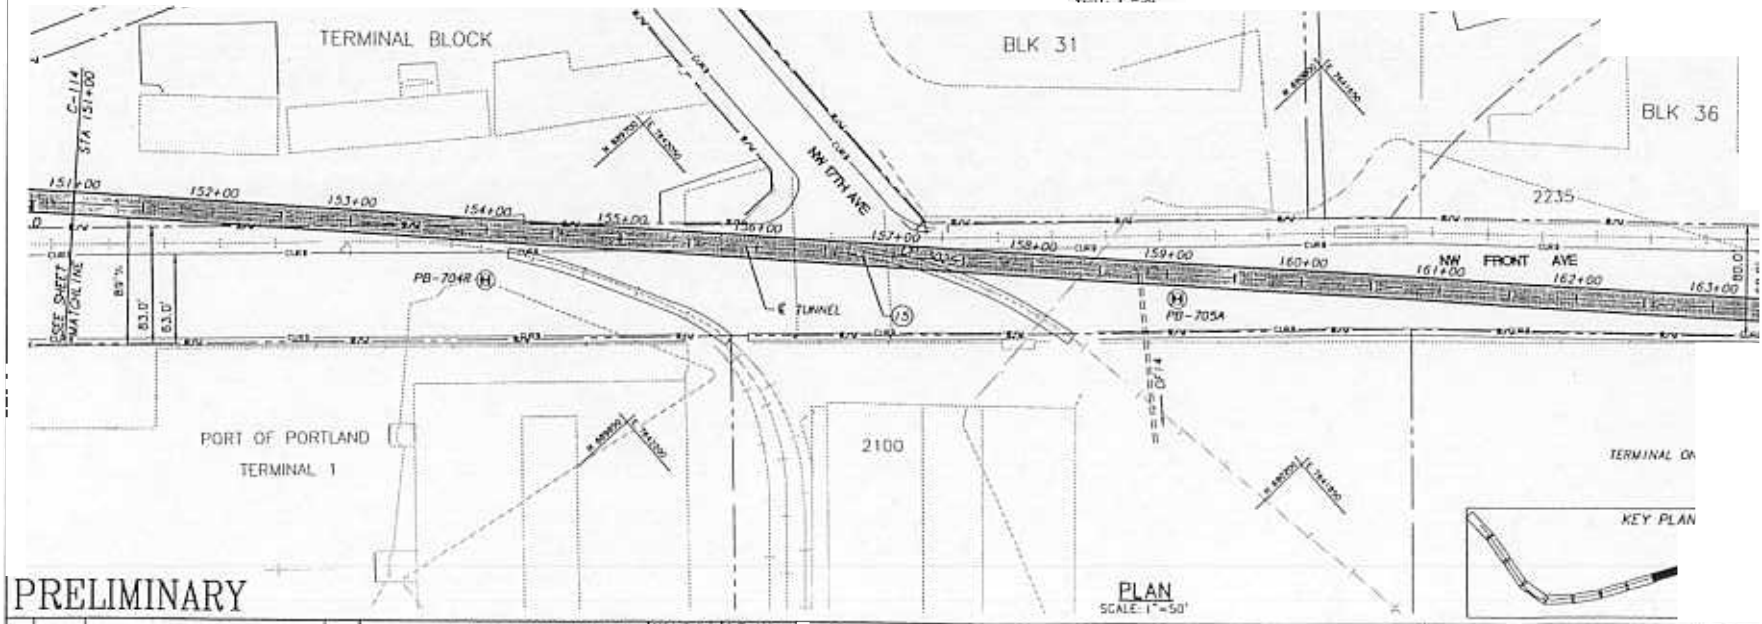

PLAN
SCALE: 1"=50'

PRELIMINARY

NO.	DATE	DESCRIPTION	APPD.
		REVISION	
0	01/01/01	PROGRESS PRINT	

SHEET(S) USED: 6680X01, 6680X02, 6680X10, 6680X11
ROTATION ANGLE: 221.33°
CONSTRUCTED BY:
PROJECT COMPLETED:
MAP CORRECTED BY: CHECKED BY:
FINAL MAP DATA
6680X11.dwg, 12/31/01 at 16:55

DESIGNED BY | DATE APPD.
DRAWN BY | PROGRAM MGR.
CHECKED BY | CONST. MGR.
DESIGN MGR. | CADD MGR.

CITY OF PORTLAND
ENVIRONMENTAL SERVICES
WILLAMETTE RIVER CSO CONTROL PROJECT

PARSONS BRINCKERHOFF
400 S.W. Sixth Ave., Portland, OR 97204