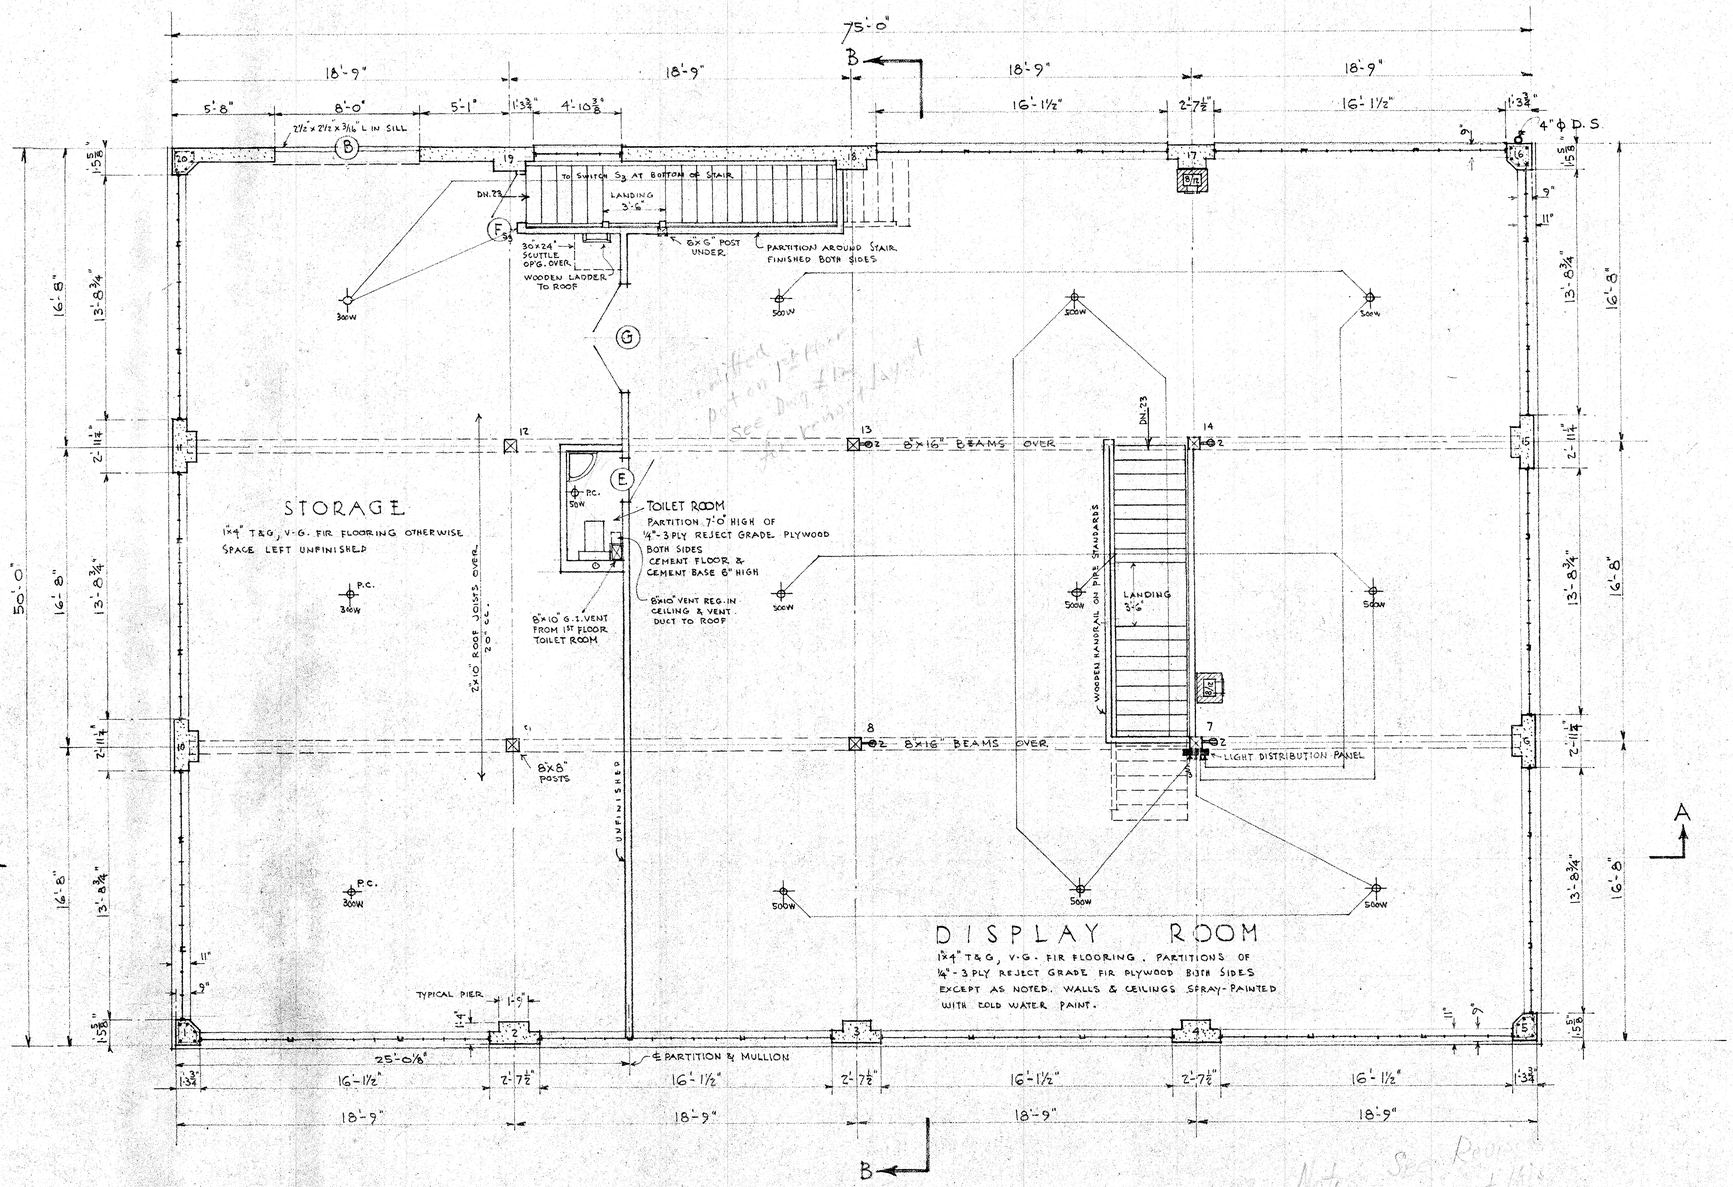

SECOND FLOOR PLAN

SCALE ¼" = 1'-0"

SEE SHEET #3 FOR DOOR SCHEDULE & ELECTRIC SYMBOLS.
ALL PARTITIONS SHALL BE OF 2"x4" STUDS - 16" cc.

BUILDING FOR
STAFFORD H. JENNINGS
JENNINGS BOAT MOORING - PORTLAND, ORE.
JOSEPH W. HEILER
ARCHITECT
PORTLAND, ORE.
JOB No. 3920 | DATE 10-2-39 | SHEET NO. 4